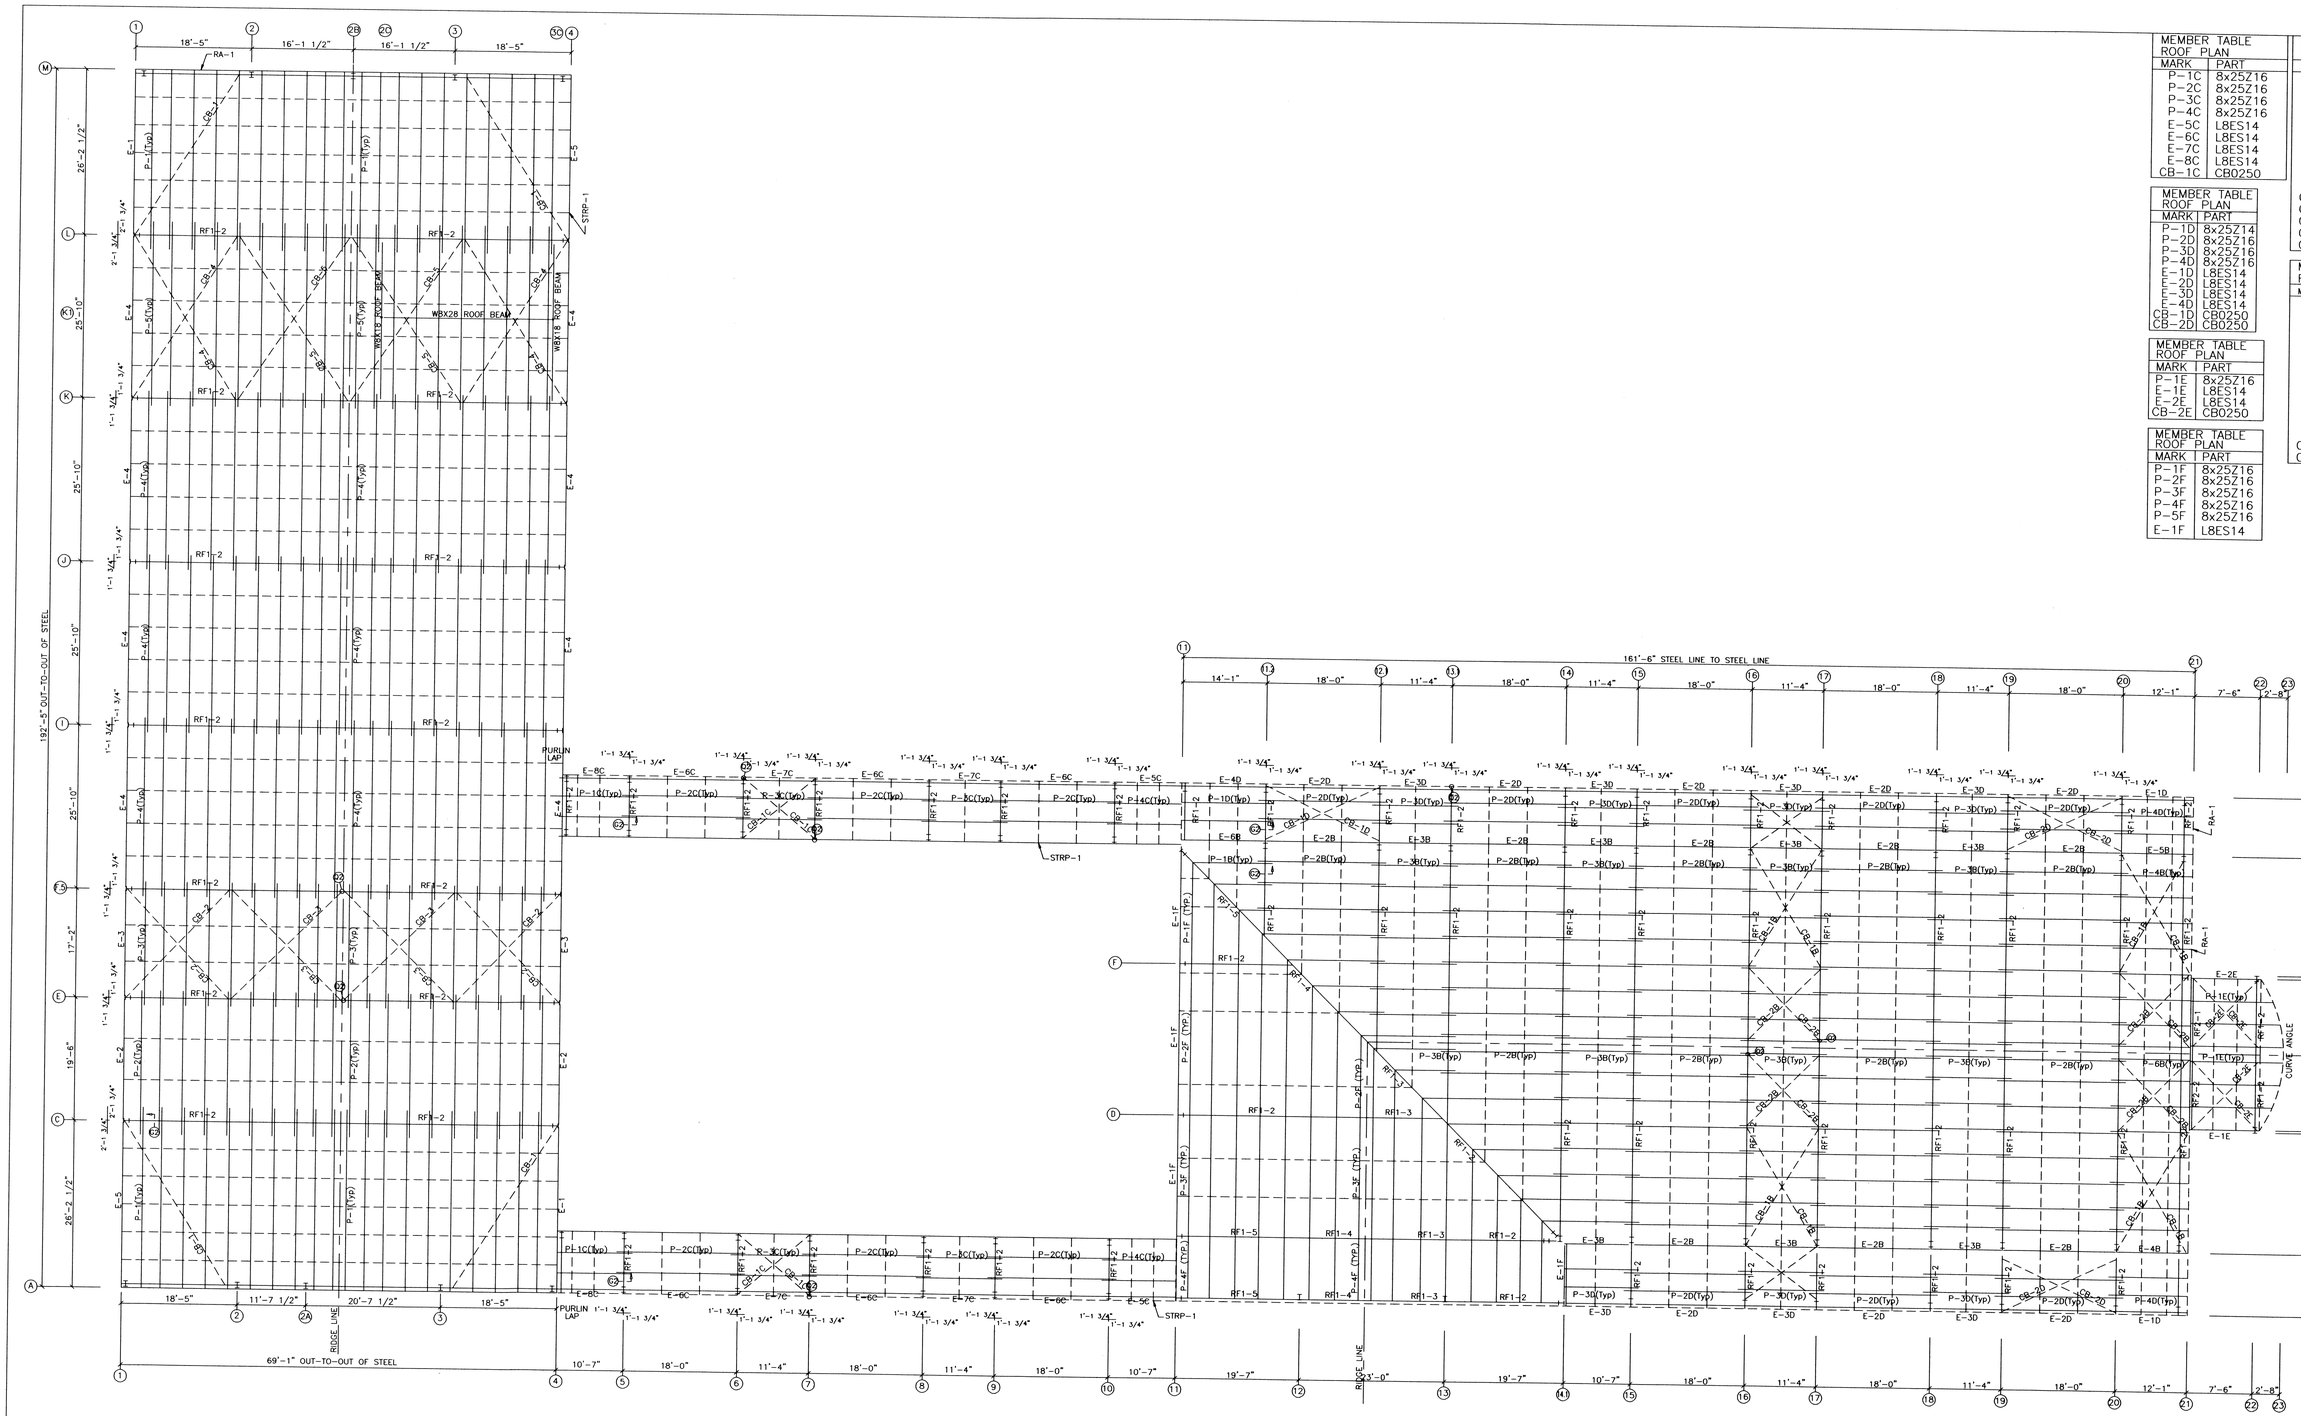

ROOF FRAMING PLAN

MEMBER TABLE ROOF PLAN	
MARK	PART
P-1C	8x25Z16
P-2C	8x25Z16
P-3C	8x25Z16
P-4C	8x25Z16
E-5C	L8ES14
E-6C	L8ES14
E-7C	L8ES14
E-8C	L8ES14
CB-1C	CB0250

MEMBER TABLE ROOF PLAN	
MARK	PART
P-1D	8x25Z14
P-2D	8x25Z16
P-3D	8x25Z16
P-4D	8x25Z16
E-1D	L8ES14
E-2D	L8ES14
E-3D	L8ES14
E-4D	L8ES14
CB-1D	CB0250
CB-2D	CB0250

MEMBER TABLE ROOF PLAN	
MARK	PART
P-1E	8x25Z16
E-1E	L8ES14
E-2E	L8ES14
CB-2E	CB0250

MEMBER TABLE ROOF PLAN	
MARK	PART
P-1F	8x25Z16
P-2F	8x25Z16
P-3F	8x25Z16
P-4F	8x25Z16
P-5F	8x25Z16
E-1F	L8ES14

MEMBER TABLE ROOF PLAN	
MARK	PART
P-1	10x25Z14
P-2	10x25Z14
P-3	10x25Z14
P-4	10x25Z14
P-5	10x25Z14
E-1	L10ES14
E-2	L10ES14
E-3	L10ES14
E-4	L10ES14
E-5	L10ES14
CB-1	CB0500
CB-2	CB0375
CB-3	CB0250
CB-4	CB0313
CB-5	CB0250

MEMBER TABLE ROOF PLAN	
MARK	PART
P-1B	8x25Z16
P-2B	8x25Z16
P-3B	8x25Z16
P-4B	8x25Z16
P-5B	8x25Z16
P-6B	8x25Z16
E-1B	L8ES14
E-2B	L8ES14
E-3B	L8ES14
E-4B	L8ES14
E-5B	L8ES14
E-6B	L8ES14
CB-1B	CB0500
CB-2B	CB0250

STATE OF TEXAS
EDUARDO M. VARIAS
88236
LICENSED PROFESSIONAL ENGINEER
AUG 28 2008

NOTE: THE UNDERSIGNED IS NOT THE ENGINEER OF RECORD FOR THE OVERALL PROJECT.

ESIGN	
ARK	

DRAWING STATUS

- [ ] FOR APPROVAL: THESE DRAWINGS, BEING FOR APPROVAL, ARE BY DEFINITION NOT FINAL, AND ARE FOR CONCEPTUAL REPRESENTATION ONLY. THEIR PURPOSE IS TO CONFIRM PROPER INTERPRETATION OF THE PROJECT DOCUMENTS. ONLY DRAWINGS ISSUED "FOR CONSTRUCTION" CAN BE CONSIDERED AS COMPLETE.
- [x] FOR PERMIT: THESE DRAWINGS, BEING FOR PERMIT, ARE BY DEFINITION NOT FINAL IN THAT, AS A MINIMUM, PIECE MARKINGS ARE NOT IDENTIFIED. ONLY DRAWINGS ISSUED " FOR CONSTRUCTION " CAN BE CONSIDERED AS COMPLETE.
- [ ] FOR CONSTRUCTION: FINAL DRAWINGS.

REVISIONS

NO.	DATE	DESCRIPTION	BY	CK'D
A	08/21/08	FOR PERMIT	CCF	ALG

PREMIER STEEL BUILDINGS
P.O. Box 6233 Kingwood, TX 77325-6233
Phone(281)382-3602 Fax(281)367-3799

DESCRIPTION	ROOF FRAMING PLAN
SIZE	SEE PLAN
CUSTOMER	HBL ARCHITECTS
PROJECT	ST. ANGELA MERCI CATHOLIC CHURCH
LOCATION	MISOURI CITY, TX 77459

DRN. BY	CK'D BY	DATE	SCALE	JOB NO.	PH	BLDG. DESC. (ALPHA)	SHEET NO.	ISSUE
		04/09/08	N.T.S.	P0078			E1	A

CAD BY CCF