NOT USED (10)

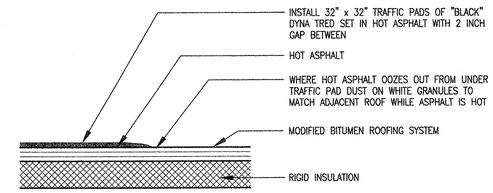

0 1'4" 2'8"
SCALE: 3/4" = 1'0"

TRAFFIC PAD DETAIL (09)

GENERAL NOTES:

1. REFER TO A02.01 FOR DIMENSIONED FLOOR PLAN.
2. REFER TO A09.01 FOR REFLECTED CEILING PLAN.
3. VERIFY ALL ROOF OPENINGS WITH MECHANICAL PLANS.

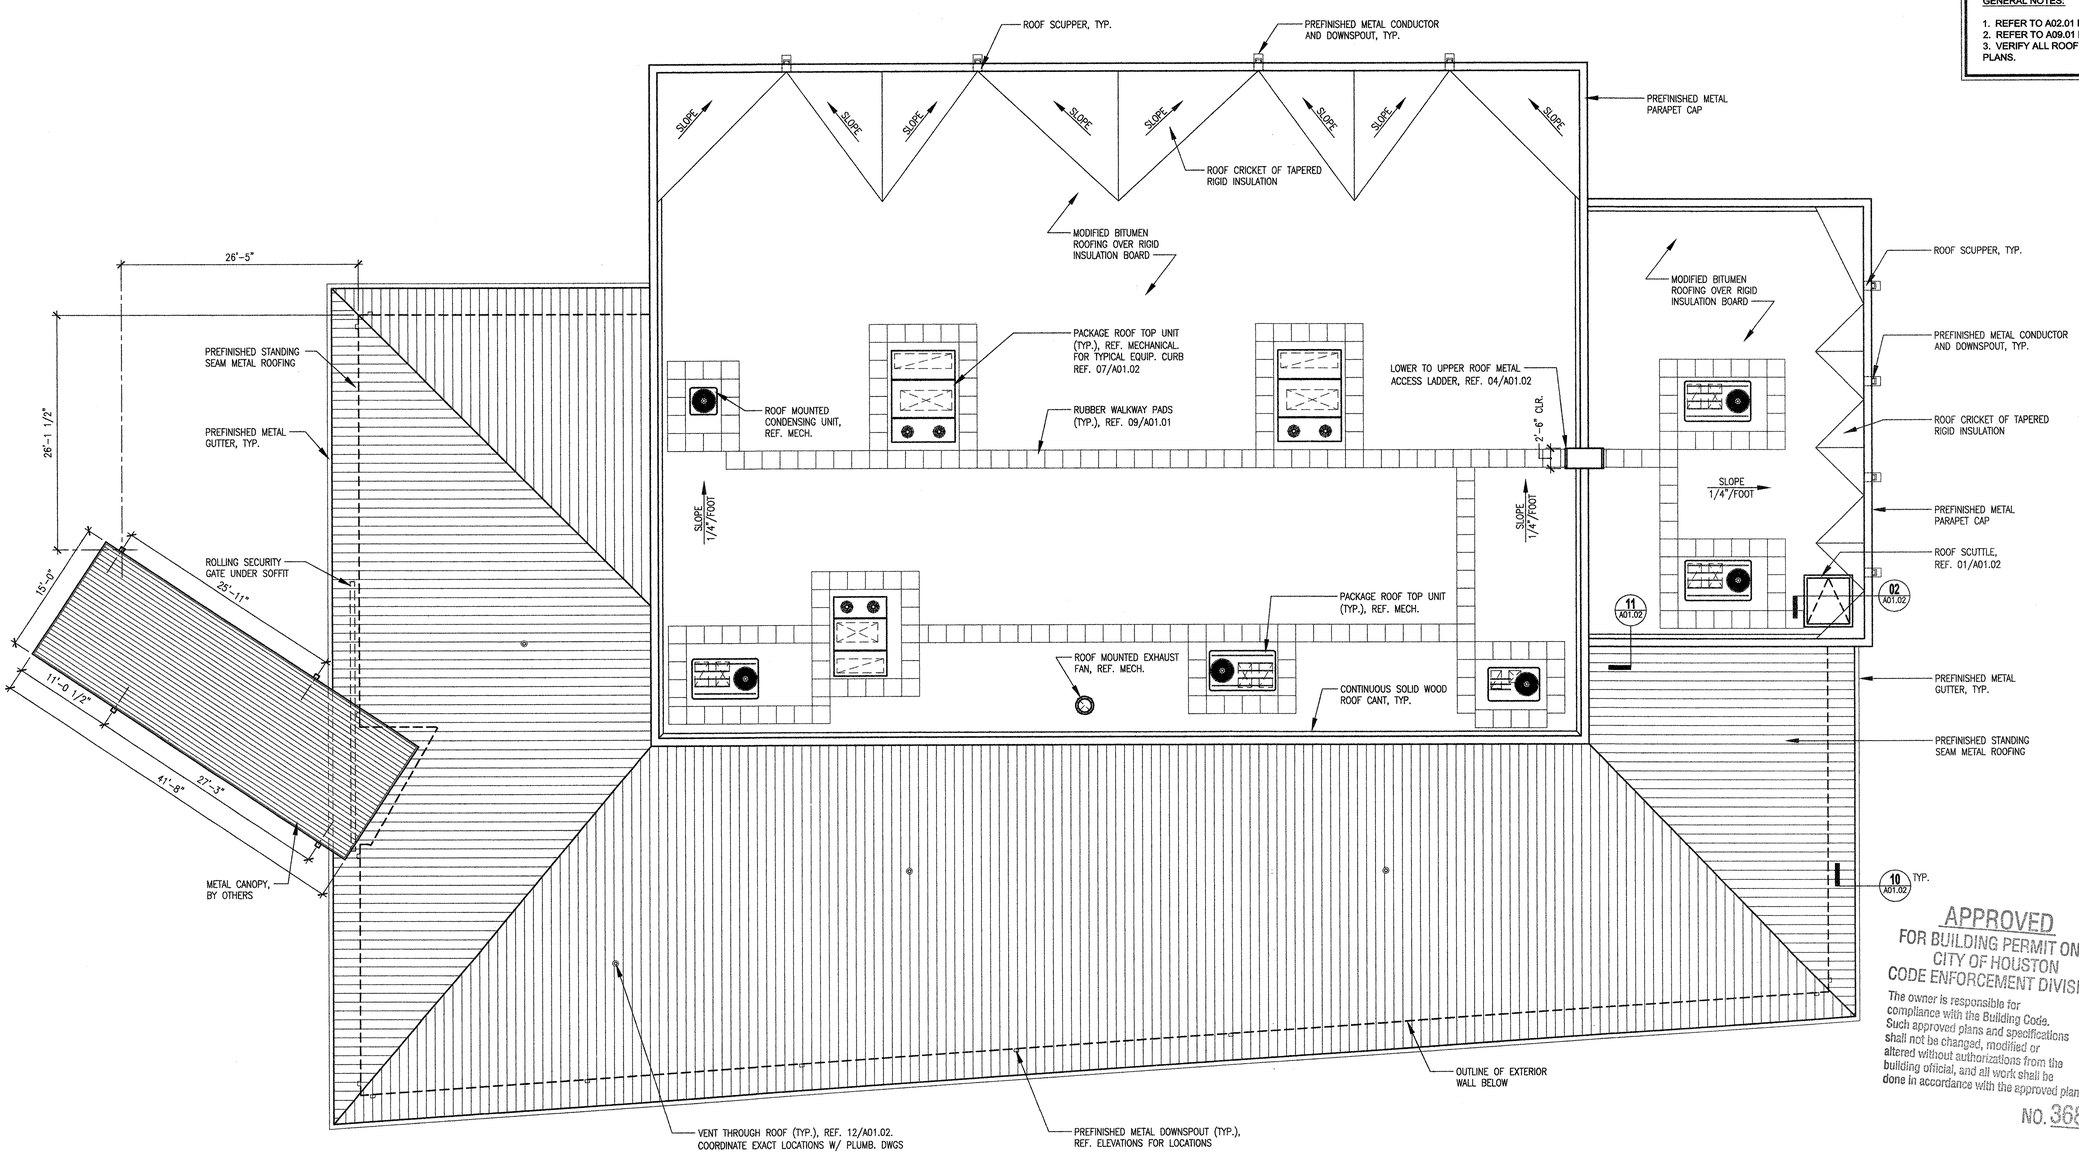

APPROVED
FOR BUILDING PERMIT ONLY
CITY OF HOUSTON
CODE ENFORCEMENT DIVISION
The owner is responsible for compliance with the Building Code. Such approved plans and specifications shall not be changed, modified or altered without authorizations from the building official, and all work shall be done in accordance with the approved plans.
NO. 368

N
0 8'0" 16'0"
SCALE: 1/8" = 1'0"

ROOF PLAN (01)

Community Family Centers
Centros Familiares de la Comunidad

John P. McGovern, M.D. Community Sports & Recreation Building
7318 AVENUE F
HOUSTON, TEXAS 77011

THAT'S ARCHITECTURE
2402 COMMONWEALTH #100, HOUSTON, TX 77006
TELEPHONE 713/222-1406 FAX 713/222-1506

STATE OF TEXAS REGISTERED ARCHITECT MARIO GLASER GANDARILLA 15006
9/18/06

ISSUES & REVISIONS	
09/18/06	ISSUE FOR PERMIT

SHEET TITLE
ROOF PLAN

PROJECT NO. 2001-30
SCALE AS NOTED

SHEET NUMBER
A01.01