GENERAL NOTES:

1. REFER TO A09.01 FOR REFLECTED CEILING PLAN.
2. REFER TO A08.01 FOR FINISH INFORMATION.
3. REFER TO A06.01 FOR PARTITION INFORMATION.

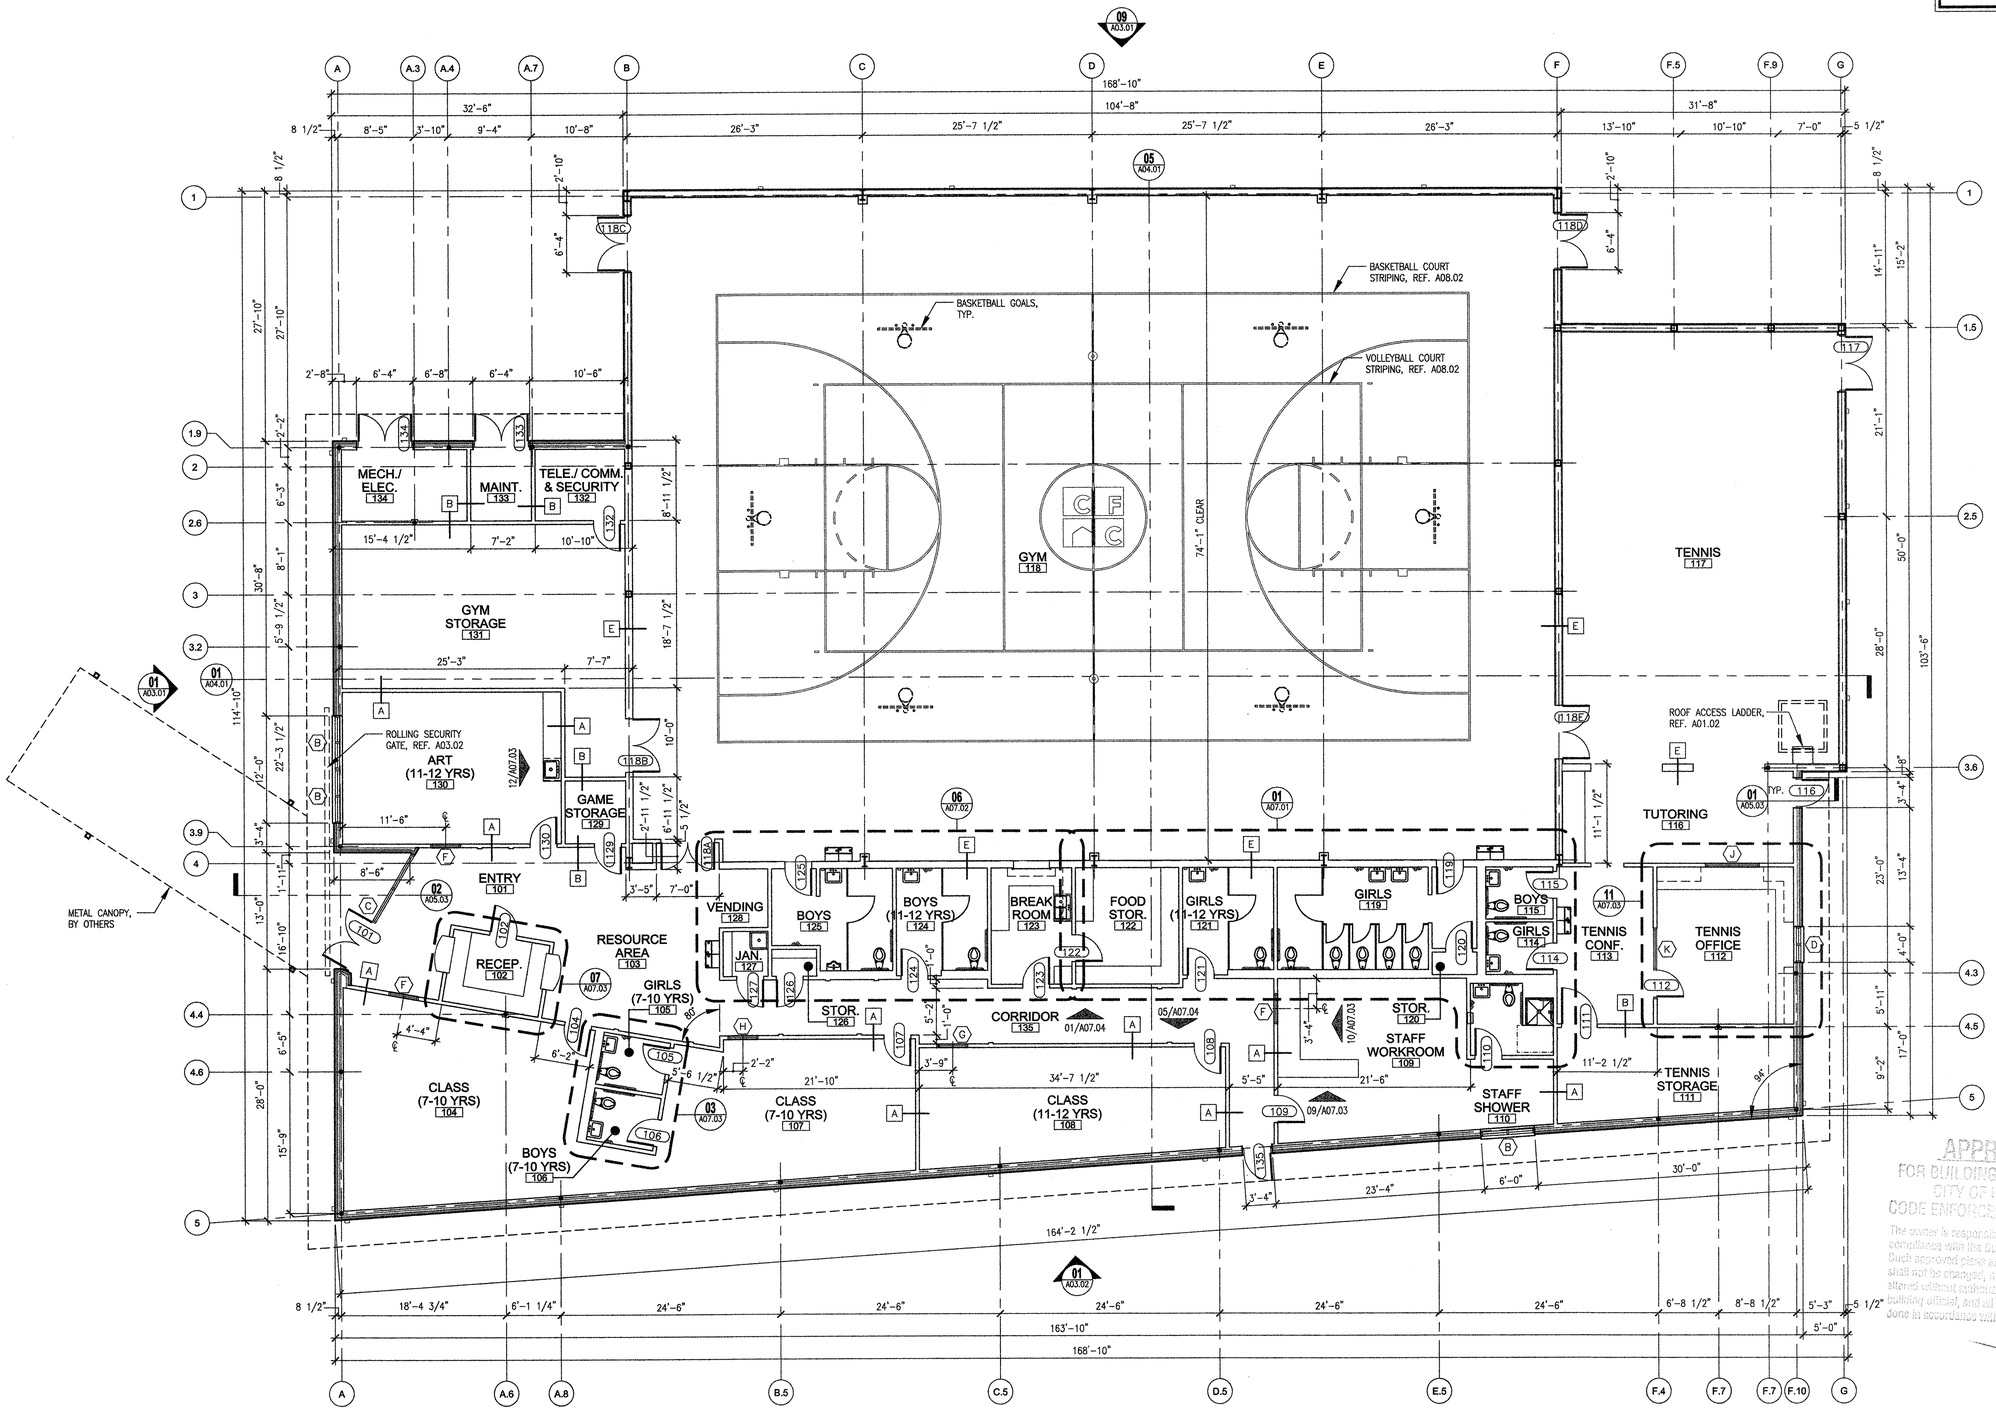

APPROVED
FOR BUILDING PERMIT ONLY
CITY OF HOUSTON
CODE ENFORCEMENT DIVISION
The owner is responsible for compliance with the Building Code. Such approved plans and specifications shall not be changed, modified or altered without authorization from the building official, and all work shall be done in accordance with the approved plans.
NO. 366

FLOOR PLAN 01

Community Family Centers
Centros Familiares de la Comunidad

John P. McGovern, M.D. Community Sports & Recreation Building
7318 AVENUE F
HOUSTON, TEXAS 77011

THAT'S ARCHITECTURE
2402 COMMONWEALTH #100, HOUSTON, TX 77006
TELEPHONE 713/222-1406 FAX 713/222-1506

STATE OF TEXAS — REGISTERED ARCHITECT — NANCY BARSON GRAHAM — 15004
9/18/06

ISSUES & REVISIONS	
09/18/06	ISSUE FOR PERMIT

SHEET TITLE
FLOOR PLAN

PROJECT NO. 2001-30
SCALE AS NOTED

SHEET NUMBER
A02.01