NOTES:
1. SUGGESTED SUBCONTRACTORS:
   IRON GATE - BUILDERS IRON 713/869-6619
   POWDER COAT - ALLIED POWDER COATING 713/741-9779
2. GATE FINISH:
   POWDER COAT WITH A POLYESTER RESIN FORMULA OVER A ZINC EPOXY PRIMER, COLOR AS SELECTED BY ARCH.

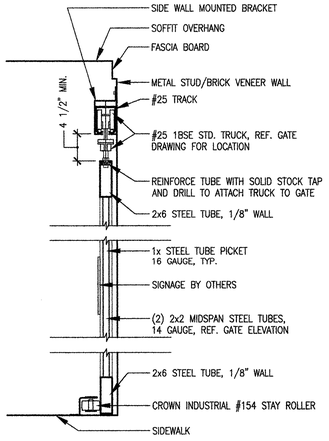

0 8" 1'4"
SCALE: 1-1/2" = 1'0"

SECTION @ MANUAL ROLLING GATE (12)

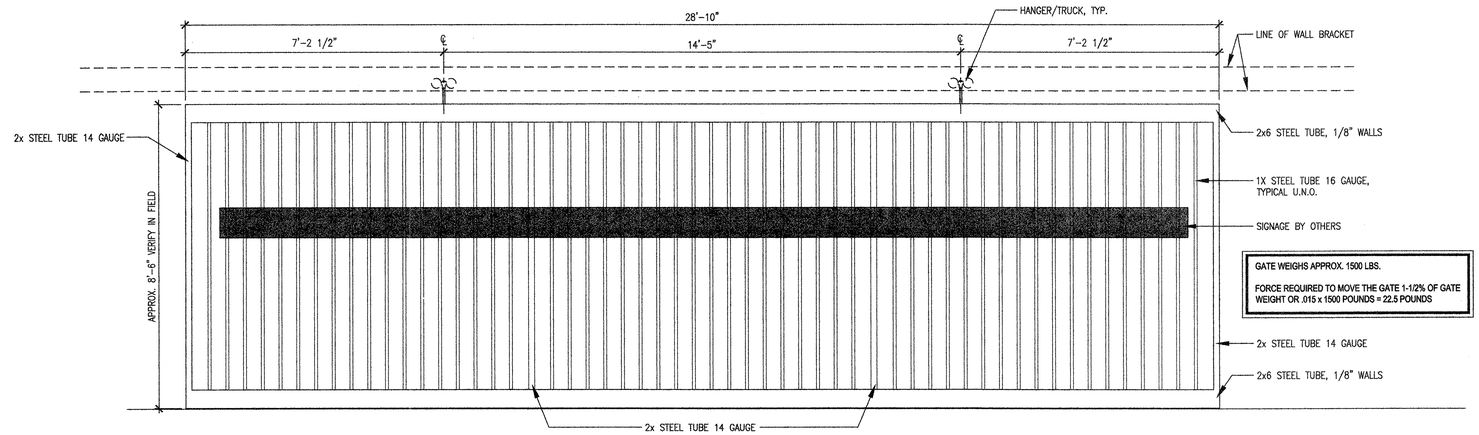

0 2'0" 4'0"
SCALE: 1/2" = 1'0"

ENLARGED ELEVATION - MANUAL ROLLING GATE (09)

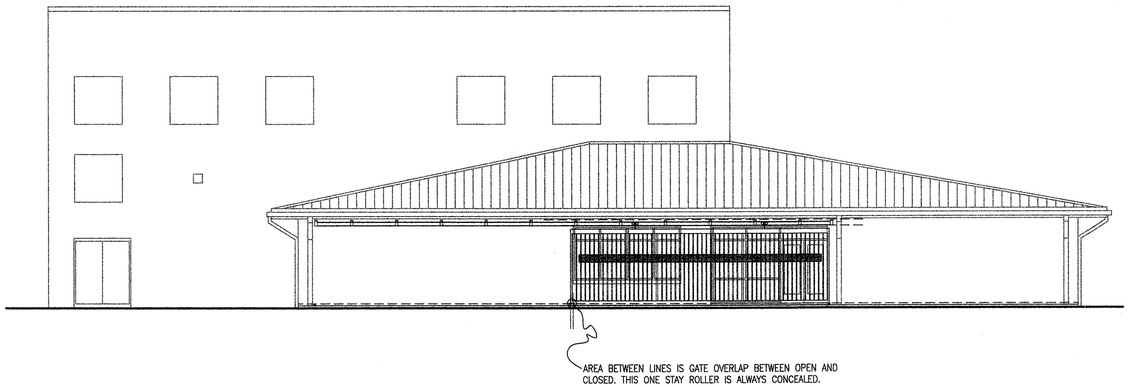

0 8'0" 16'0"
SCALE: 1/8" = 1'0"

MANUAL ROLLING GATE - CLOSED (07)

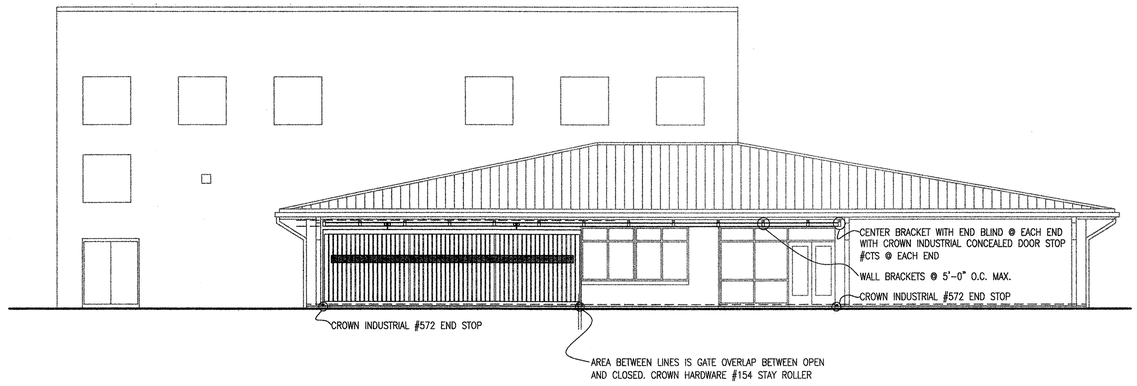

0 8'0" 16'0"
SCALE: 1/8" = 1'0"

MANUAL ROLLING GATE - OPEN (05)

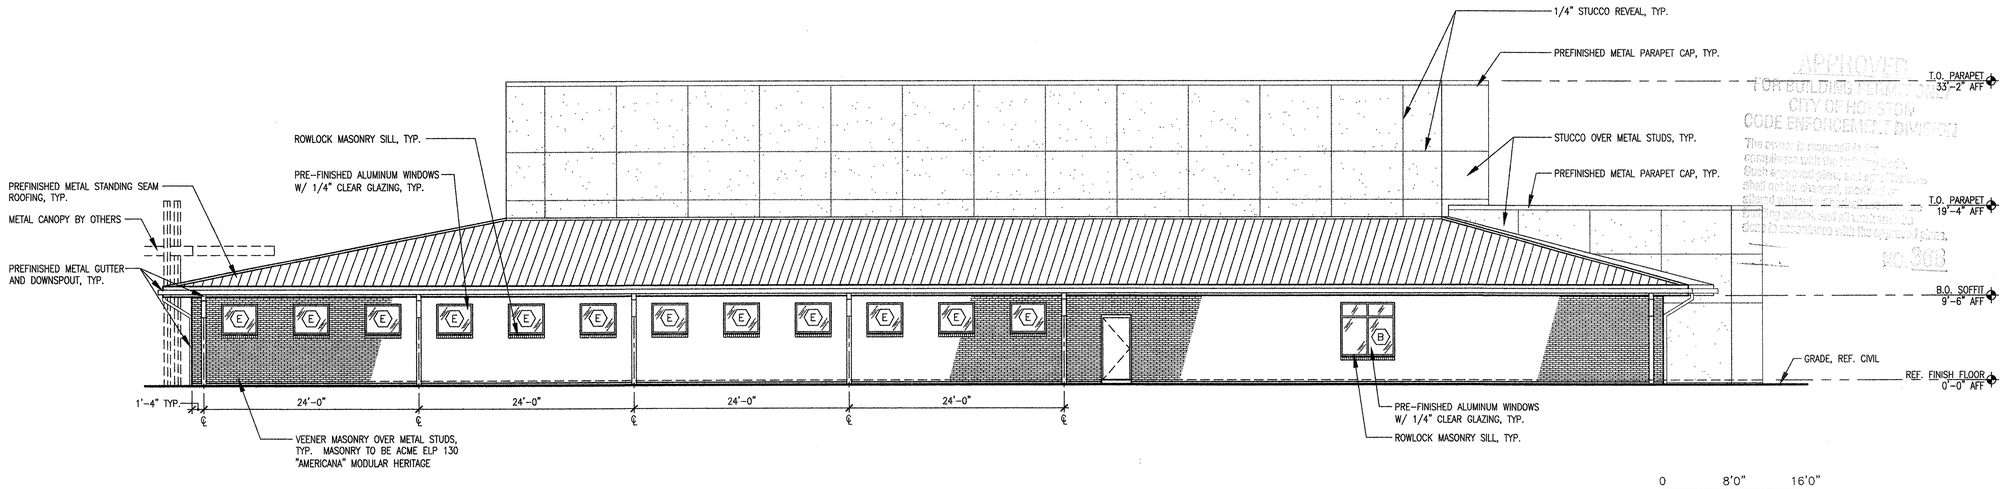

0 8'0" 16'0"
SCALE: 1/8" = 1'0"

WEST ELEVATION (01)

APPROVED
FOR BUILDING PERMIT ONLY
CITY OF HOUSTON
CODE ENFORCEMENT DIVISION
The owner is responsible for compliance with the Building Code. Such approval does not authorize, shall not be construed to authorize, nor approve violation of any provision, and shall not be construed to be compliance with the applicable laws.
NO. 303

Community Family Centers
Centros Familiares de la Comunidad

John P. McGovern, M.D.
Community Sports & Recreation Building
7318 AVENUE F
HOUSTON, TEXAS 77011

THAT'S ARCHITECTURE
2402 COMMONWEALTH #100, HOUSTON, TX. 77006
TELEPHONE 713/222-1406 FAX 713/222-1506

REGISTERED ARCHITECT MARIO RUBEN GUTIERREZ 15004 STATE OF TEXAS
9/18/06

ISSUES & REVISIONS
09/16/06 ISSUE FOR PERMIT

SHEET TITLE
EXTERIOR ELEVATIONS

PROJECT NO. 2001-30
SCALE AS NOTED

SHEET NUMBER
A03.02