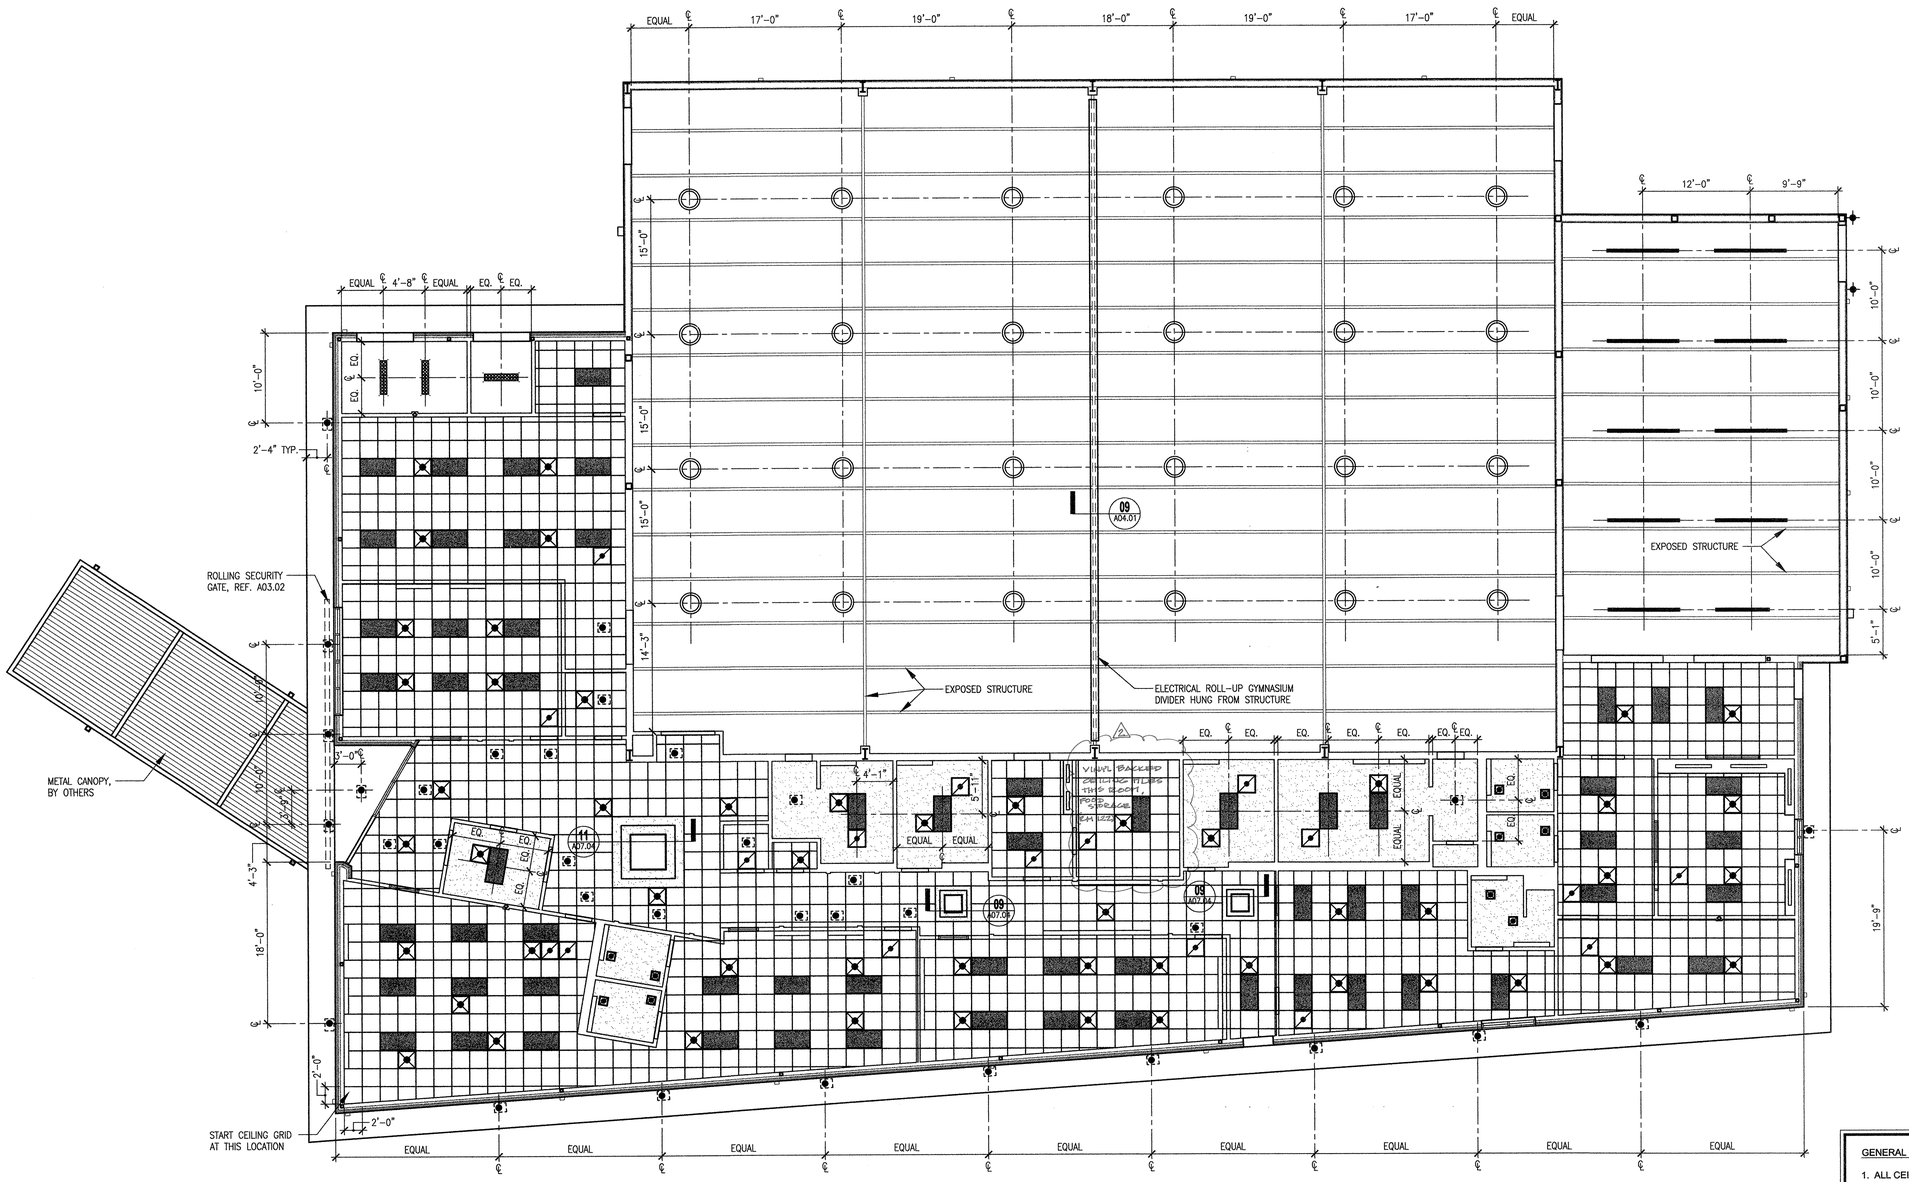

RCP LEGEND

- 2' x 2' LAY-IN CEILING TILE AND METAL GRID
- GYPSUM BOARD CEILING
- NO CEILING - EXPOSED STRUCTURE
- SUSPENDED HIGH BAY FIXTURES
- 2' x 4' LAY-IN FLUORESCENT LIGHT FIXTURE
- SKYLIGHT LIGHT FIXTURE 1
- SKYLIGHT LIGHT FIXTURE 2
- RECESSED COMPACT FLUORESCENT LIGHT FIXTURE
- EXTERIOR RECESSED COMPACT FLOURESCENT LIGHT FIXTURE
- LAVATORY MIRROR STRIP LIGHT FIXTURE
- EXTERIOR WALL SCONCE
- 1' X 4' SUSPENDED FLUORESCENT LIGHT FIXTURE
- 8' STRIP FLOURESCENT LIGHT FIXTURE
- EXTERIOR WALL PACK
- 2' x 2' SUPPLY AIR DIFFUSER
- 2' X 2' RETURN AIR DIFFUSER
- 1' X 1' SUPPLY AIR DIFFUSER
- 1' X 1' RETURN AIR DIFFUSER

APPROVED
FOR BUILDING PERMIT ONLY
CITY OF HOUSTON
CODE ENFORCEMENT DIVISION

The owner is responsible for compliance with the Building Code. Such approved plans and specifications shall not be changed, modified or altered without authorizations from the building official, and all work shall be done in accordance with the approved plans.

NO. 368

GENERAL NOTES:

1. ALL CEILING HEIGHTS ARE 9'-0" UNLESS NOTED OTHERWISE.
2. ALL CEILING TILE ARE TO BE 2'-0" x 2'-0" AS MANUFACTURED BY USG. TILE STYLE IS TO BE "HALYCON" SQUARE EDGED. GRID STYLE IS TO BE "CENTRICITEE"; COLOR WHITE.
3. REFER TO A02.01 FOR DIMENSIONED FLOOR PLAN.
4. REFER TO A08.01 FOR FINISH INFORMATION.
5. REFER TO ELECTRICAL DRAWINGS FOR LIGHT FIXTURE INFORMATION.
6. REFER TO MECHANICAL DRAWINGS FOR HVAC EQUIPMENT INFORMATION.

N

0 8'0" 16'0"
SCALE: 1/8" = 1'0"

REFLECTED CEILING PLAN 01

Community Family Centers
Centros Familiares de la Comunidad

John P. McGovern, M.D. Community Sports & Recreation Building

7318 AVENUE F
HOUSTON, TEXAS 77011

THATS ARCHITECTURE
2402 COMMONWEALTH #100, HOUSTON, TX 77006
TELEPHONE 713/222-1406 FAX 713/222-1506

STATE OF TEXAS REGISTERED ARCHITECT MANUEL GLASER GARCIA 15004
9/12/06

ISSUES & REVISIONS

	09/16/06	ISSUE FOR PERMIT
2	08/29/07	CITY COMMENTS

SHEET TITLE

REFLECTED CEILING PLAN

PROJECT NO. 2001-30
SCALE AS NOTED

SHEET NUMBER

A09.01