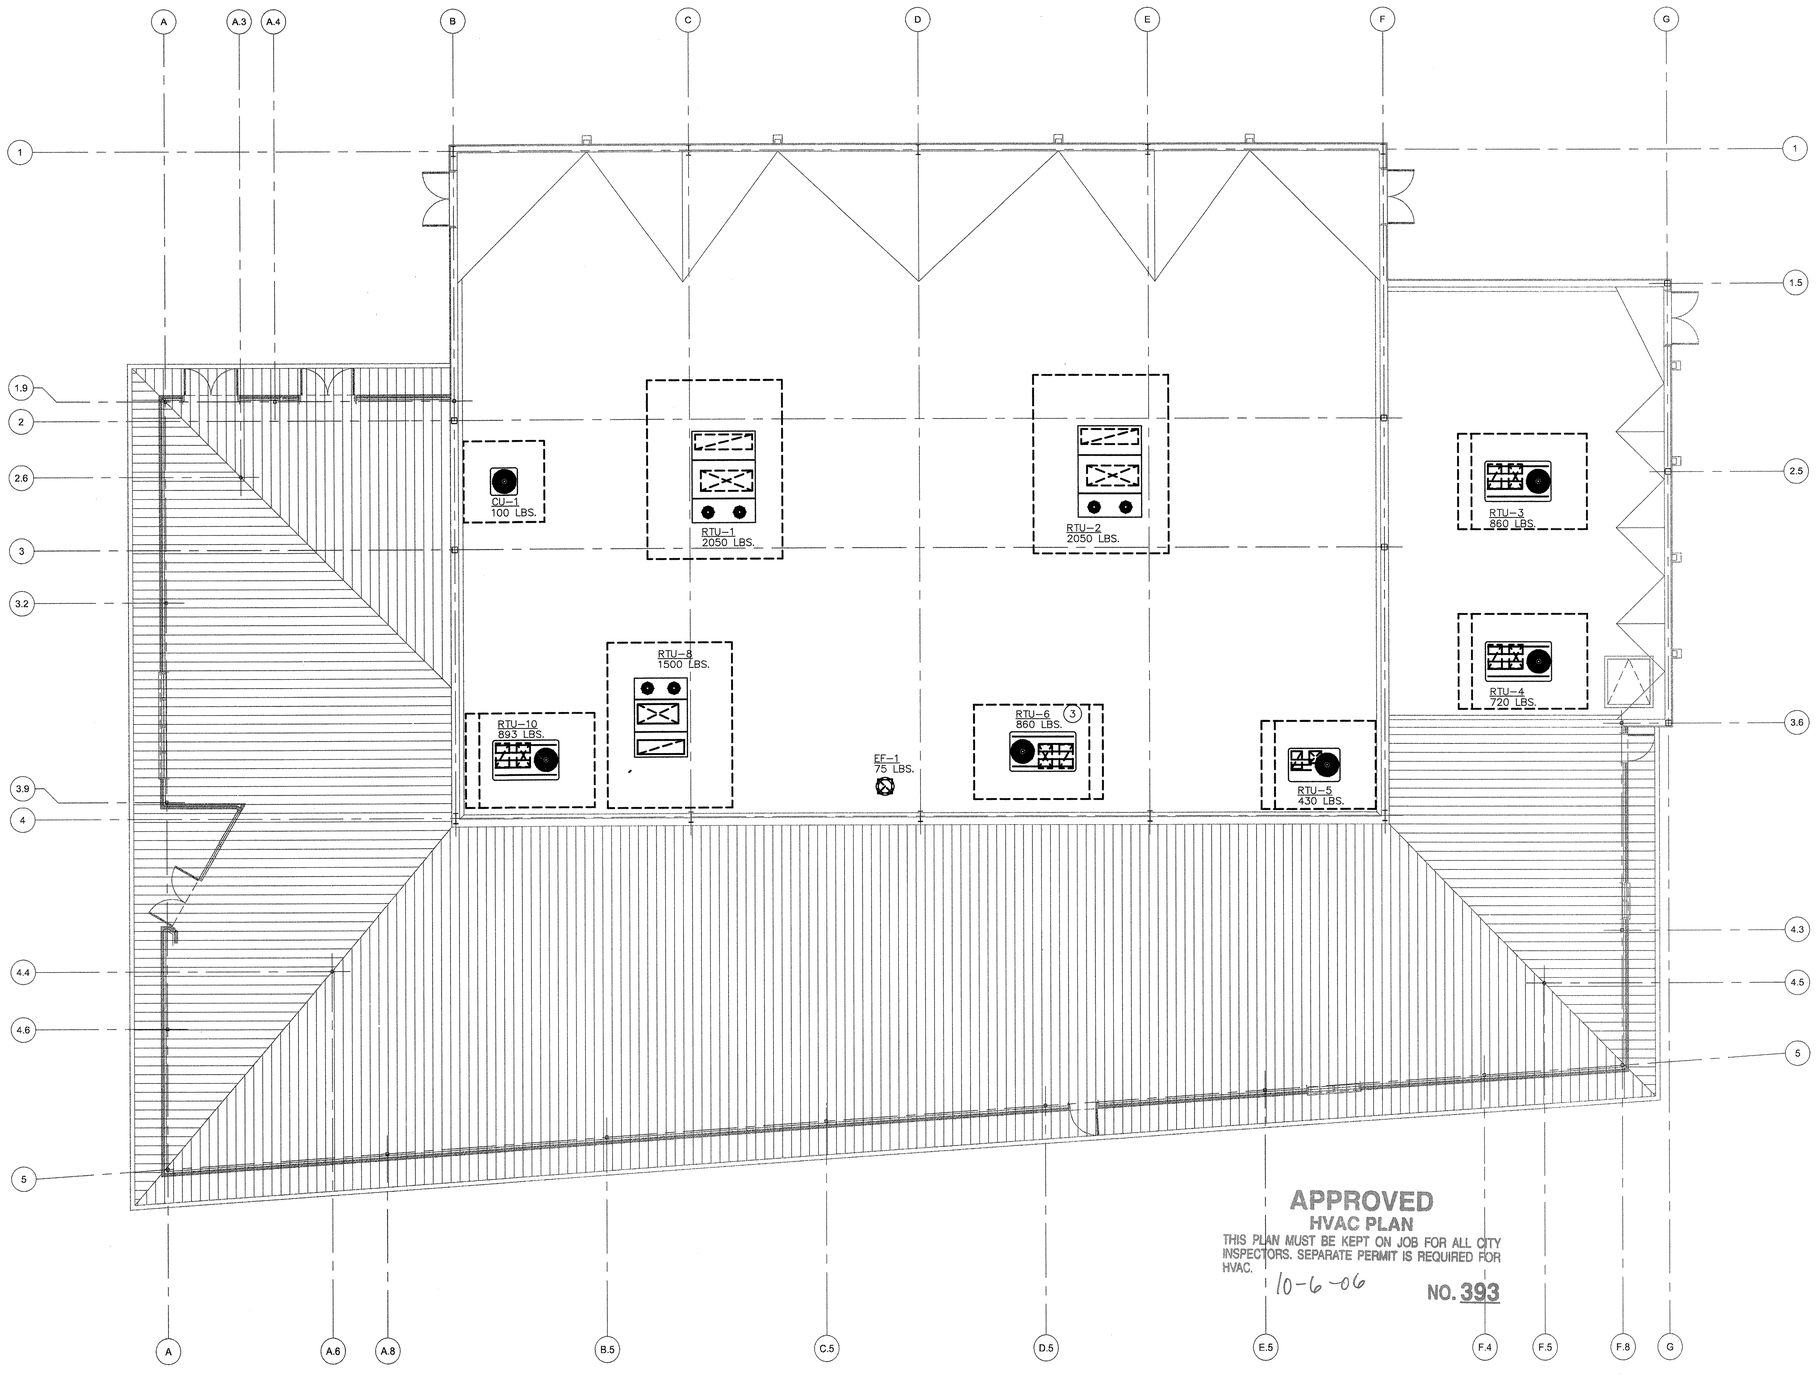

APPROVED
HVAC PLAN
THIS PLAN MUST BE KEPT ON JOB FOR ALL CITY INSPECTORS. SEPARATE PERMIT IS REQUIRED FOR HVAC.
10-6-06
NO. 393

N

0 8'0" 16'0"
SCALE: 1/8" = 1'0"

MECHANICAL PLAN-ROOF (01)

STATE OF TEXAS
CRAIG KOEHN
61132
REGISTERED PROFESSIONAL ENGINEER
08/04/06

E/B/E, Inc.
ELECTRICAL/MECHANICAL CONSULTING ENGINEERS
Firm Registration No: 5638
Tel.: (713) 840-0177
Fax: (713) 840-8677

Community Family Centers
Centros Familiares de la Comunidad

John P. McGovern, M.D. Community Sports & Recreation Building
7318 AVENUE F
HOUSTON, TEXAS 77011

THAT'S ARCHITECTURE
2402 COMMONWEALTH #100, HOUSTON, TX 77006
TELEPHONE 713/222-1406 FAX 713/222-1506

ISSUES & REVISIONS
08/07/06 BID AND PERMIT

SHEET TITLE
MECHANICAL PLAN-ROOF

PROJECT NO. 06120.00
SCALE AS NOTED

SHEET NUMBER
M02.02