MEP SITE PLAN GENERAL NOTES:

1. MEP SPECIFICATIONS SHALL APPLY TO ALL WORK ON THIS DRAWING UNLESS OTHERWISE NOTED.
2. CONTRACTOR SHALL FIELD VERIFY LOCATIONS OF ALL EXISTING UTILITIES PRIOR TO CONSTRUCTION.

MEP SITE PLAN KEYED NOTES:

1. PROPOSED LOCATION OF UTILITY POLE MOUNTED TRANSFORMERS AND WEATHERHEAD. EXTEND CONDUITS FOR SECONDARY SERVICE AS DIRECTED BY THE LOCAL UTILITY. ALL WORK SHALL BE IN ACCORDANCE TO UTILITY COMPANY SPECIFICATIONS. CONTRACTOR SHALL COORDINATE EXACT LOCATION OF SERVICE ATTACHMENT WITH UTILITY CO.
2. PROPOSED LOCATION OF CONNECTION TO UTILITY TELEPHONE SERVICE. PROVIDE ALL CONNECTIONS REQUIRED BY THE AUTHORITIES HAVING JURISDICTION. TELEPHONE CONDUIT SHALL BE SCHEDULE 40 PVC CONDUIT AT 30" BELOW FINISHED GRADE. PROVIDE AND INSTALL (1) 4" CONDUIT WITH (3) 1" INTERDUCT EACH EQUIPPED WITH PULLSTRING AND (1) 4" CONDUIT EQUIPPED WITH PULLSTRING. PROVIDE WARNING TAPE AT 6" BELOW GRADE.
3. NEW DOMESTIC WATER AND FIRE SERVICE ENTRY. REFER TO PLUMBING DETAILS FOR MORE INFORMATION.
4. LOCATION OF BUILDING MAIN ELECTRICAL ROOM.
5. REFER TO CIVIL ENGINEERING PLANS FOR CONTINUATION.
6. COPPER GROUND RING BURIED AT LEAST 30" BELOW GRADE. INSTALL PER NEC.
7. COPPER BONDING JUMPER FROM DOMESTIC WATER PIPE TO SERVICE ENTRANCE PANEL MDP. INSTALL PER NEC.
8. COPPER BONDING JUMPER FROM GROUND RING TO GROUND BUS OF SERVICE ENTRANCE PANEL MDP. INSTALL PER NEC.
9. COPPER BONDING JUMPER GROUND BUS OF SERVICE ENTRANCE PANEL MDP TO BUILDING STEEL IN COLUMN LOCATED IN ELECTRICAL ROOM. INSTALL PER NEC.
10. NEW SANITARY SEWER SERVICE ENTRY. REFER TO PLUMBING DRAWINGS FOR MORE INFORMATION.

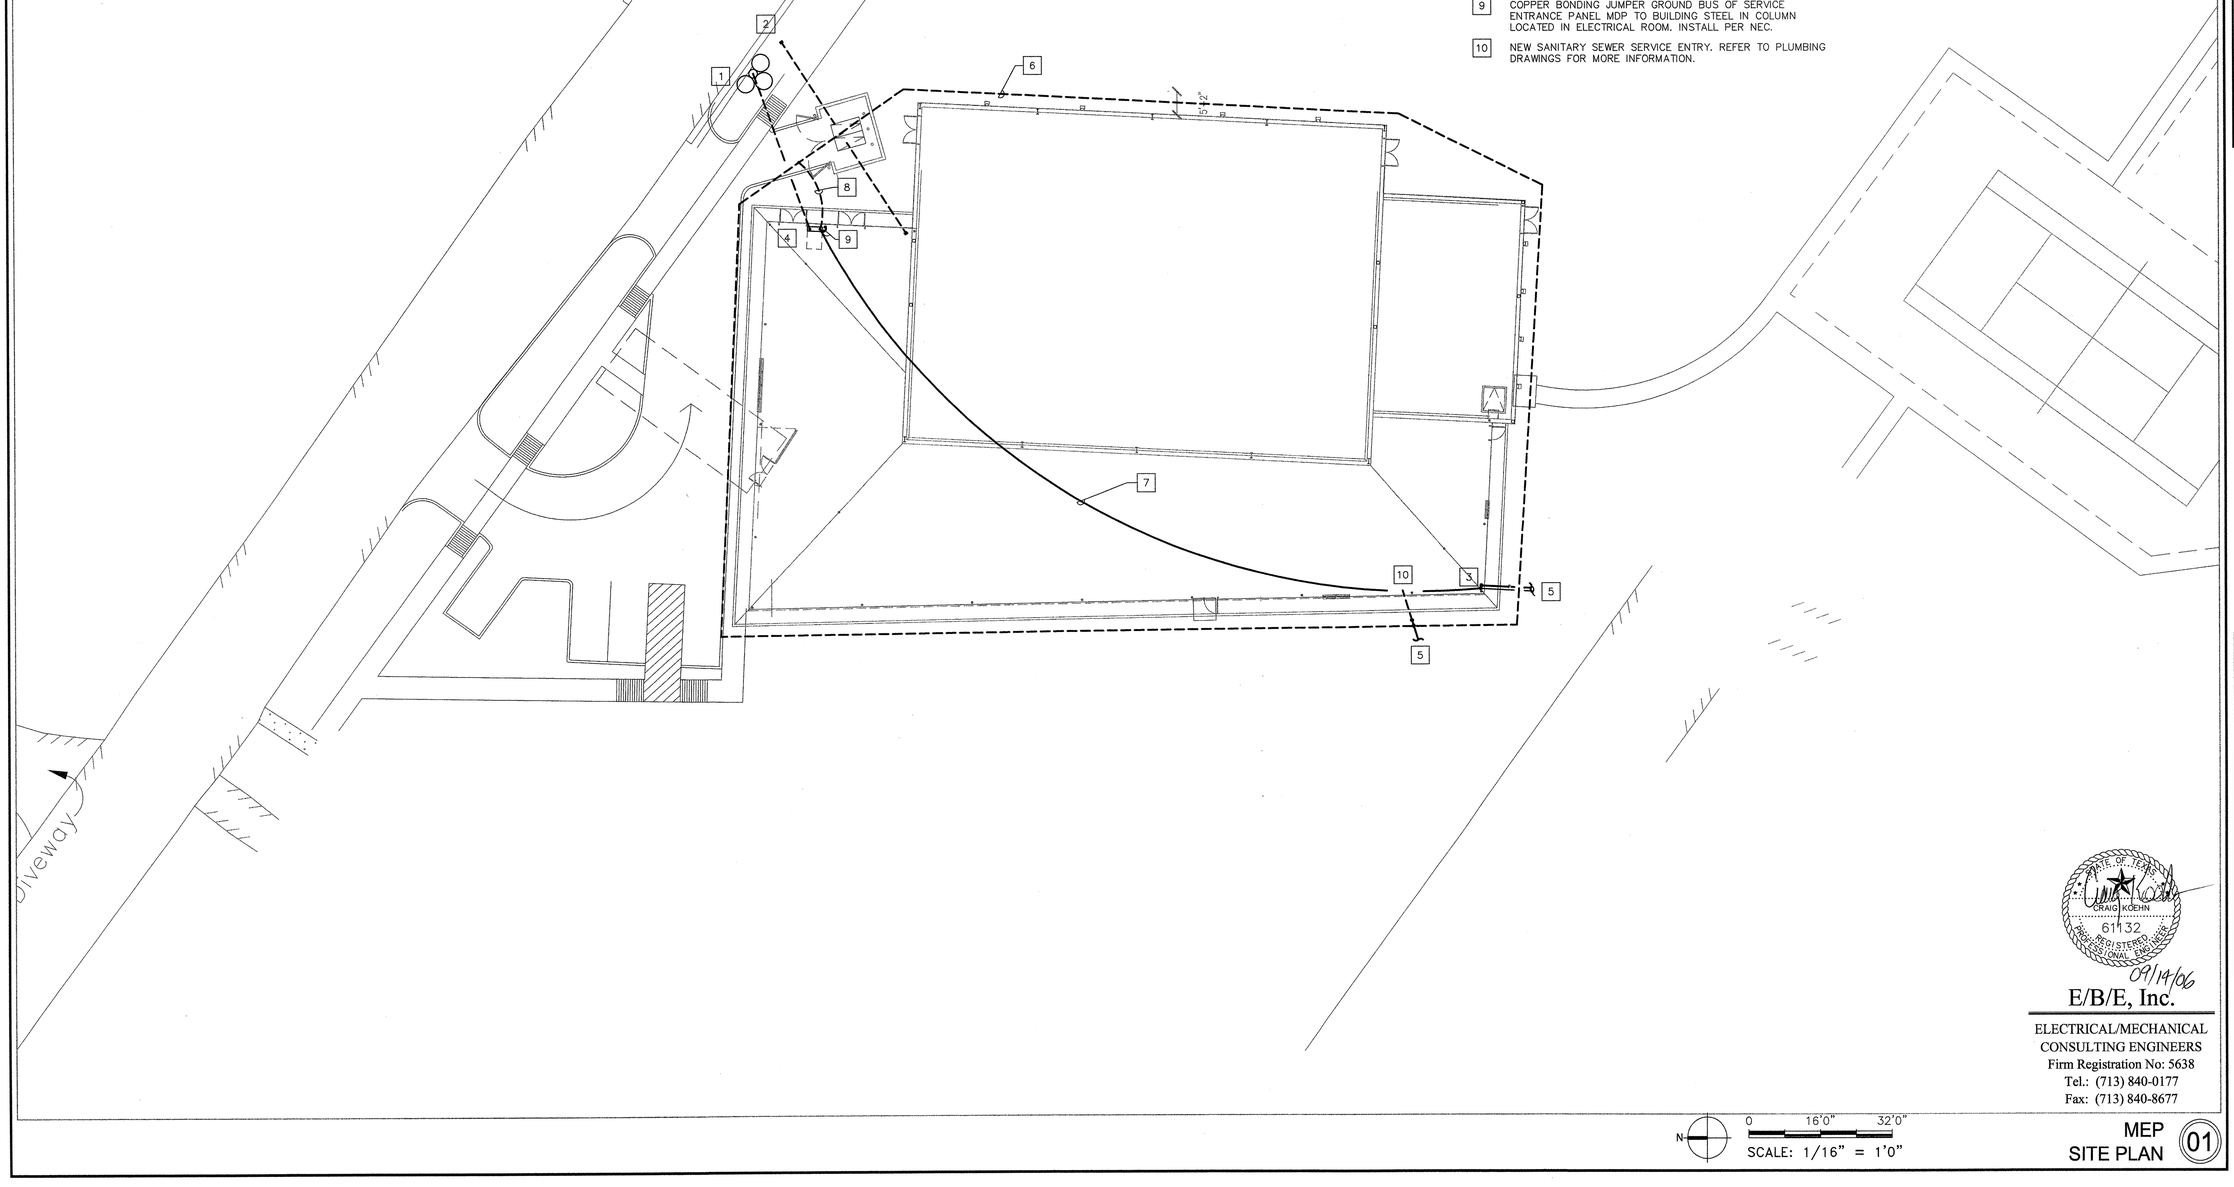

N

0 16'0" 32'0"

SCALE: 1/16" = 1'0"

MEP SITE PLAN (01)

STATE OF TEXAS
CRAIG KOEHN
61132
REGISTERED PROFESSIONAL ENGINEER
09/19/06

E/B/E, Inc.

ELECTRICAL/MECHANICAL
CONSULTING ENGINEERS
Firm Registration No: 5638
Tel.: (713) 840-0177
Fax: (713) 840-8677

Community Family Centers
Centros Familiares de la Comunidad

John P. McGovern, M.D.
Community Sports & Recreation Building
7318 AVENUE F
HOUSTON, TEXAS 77011

THAT'S ARCHITECTURE
2402 COMMONWEALTH #100, HOUSTON, TX 77006
TELEPHONE 713/222-1406 FAX 713/222-1506

ISSUES & REVISIONS
08/07/06 BID AND PERMIT

SHEET TITLE
MEP
SITE PLAN

PROJECT NO. 06120.00
SCALE AS NOTED

SHEET NUMBER
MEP01.01