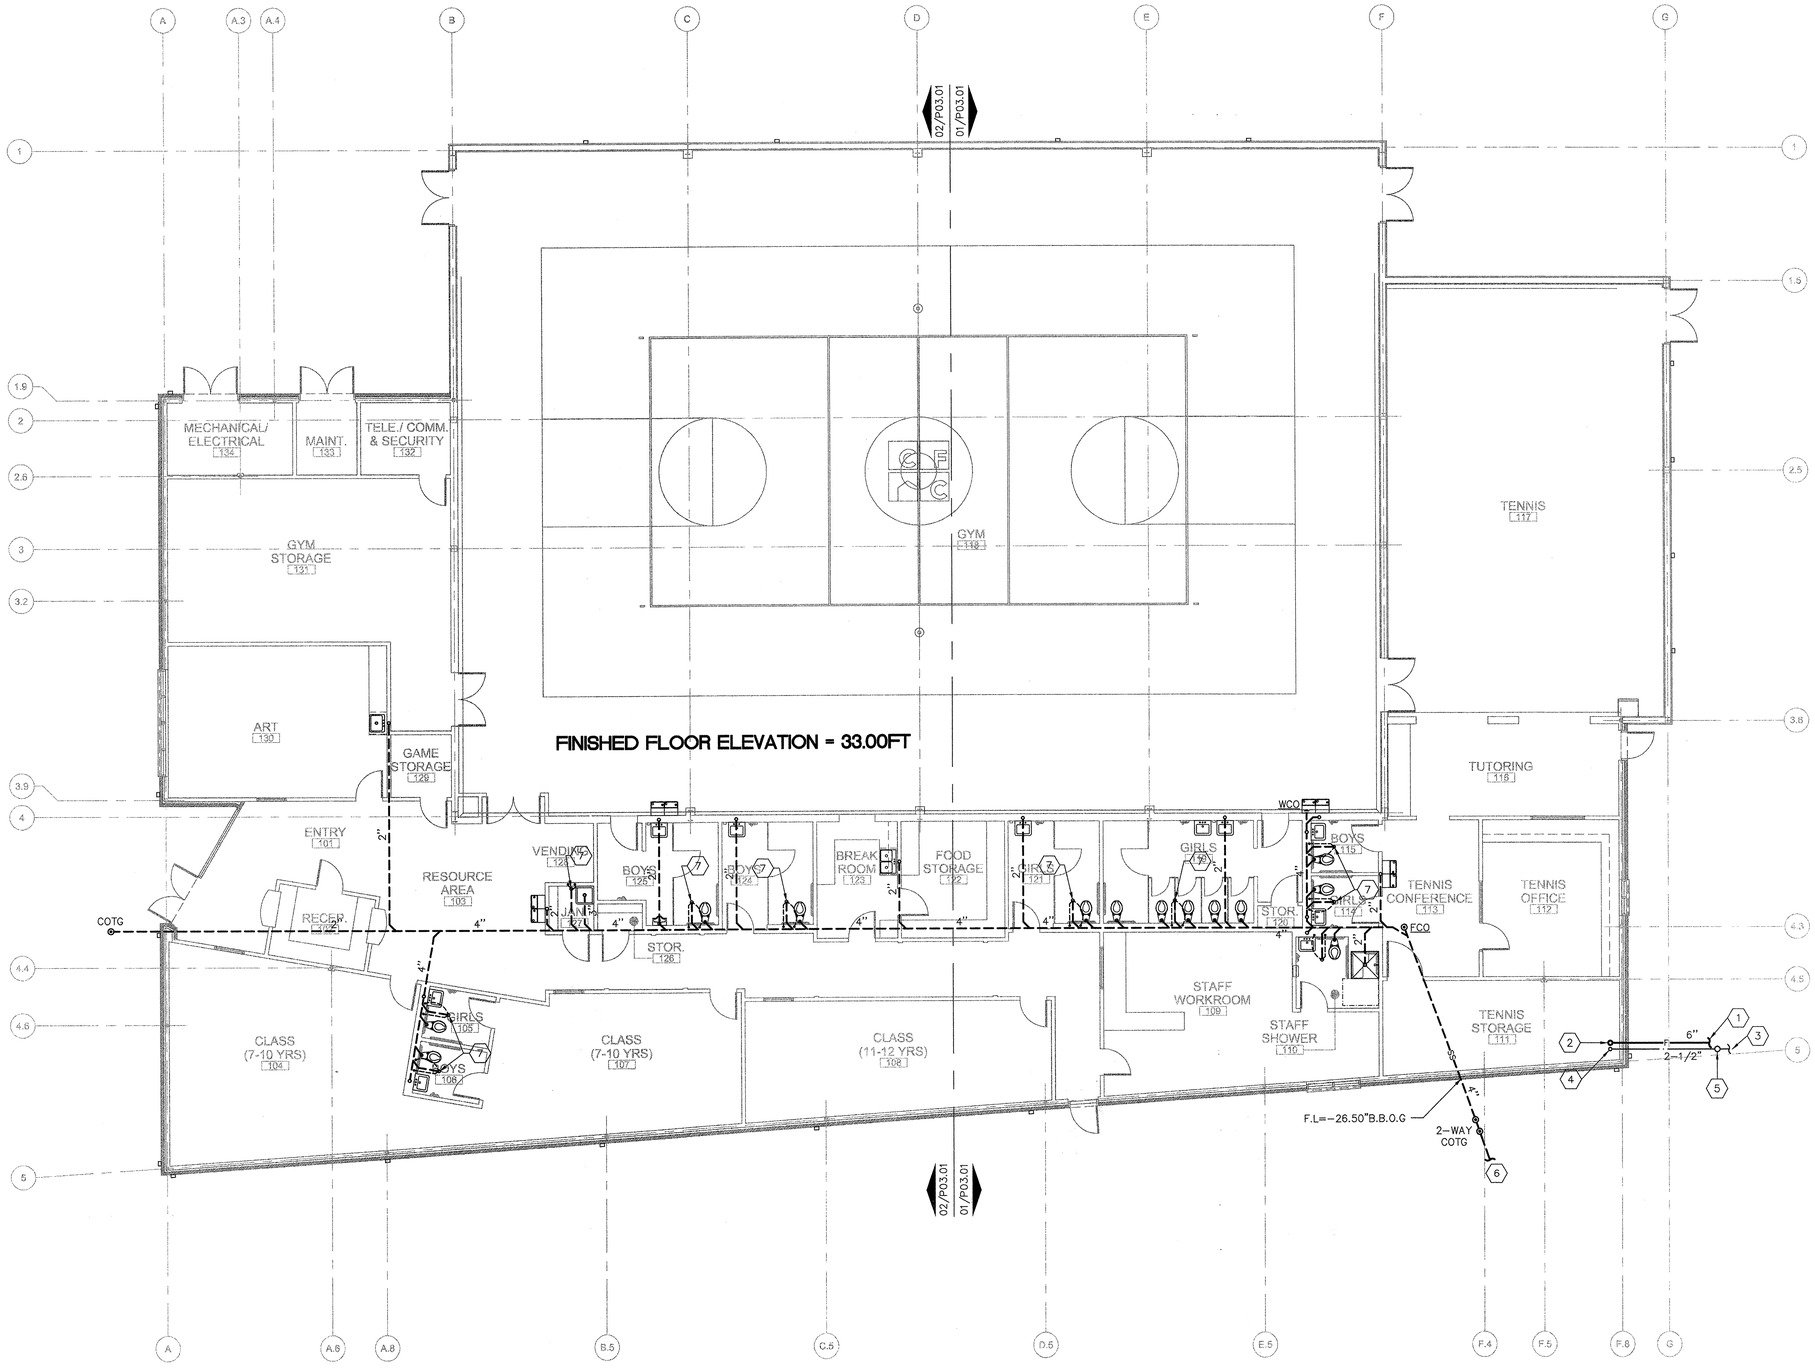

PLUMBING KEYED NOTES:

1. 6" FIRE PROTECTION WATER LINE. RE: CIVIL DRAWINGS FOR CONTINUATION.
2. 6" FIRE PROTECTION WATER LINE UP TO ABOVE SLAB. RE: 1/P01.02 FOR CONTINUATION.
3. 2-1/2" DOMESTIC COLD WATER LINE. RE: CIVIL DRAWINGS FOR CONTINUATION AND LOCATION OF WATER METER.
4. 2-1/2" DOMESTIC COLD WATER LINE UP TO ABOVE SLAB. RE: 1/P01.02 FOR CONTINUATION.
5. BALL VALVE WITH VALVE BOX FLUSH WITH GRADE.
6. 6" SANITARY SEWER LINE. RE: CIVIL DRAWINGS FOR CONTINUATION.
7. 3" TRAPPED WASTE UP AND 2" VENT AND 1/2" COLD WATER DOWN TO FLOOR DRAIN.

APPROVED
PLUMBING PLAN

SUBJECT PROVISION OF SEC. 102.2.8 OF THE UNIFORM PLUMBING CODE.

THIS PLAN MUST BE KEPT ON JOB FOR INSPECTORS. SEPARATE PERMIT FOR PLUMBING REQUIRED.

NO. 391

STATE OF TEXAS
CRAIG KOEHN
61132
REGISTERED PROFESSIONAL ENGINEER
08/07/06

E/B/E, Inc.

ELECTRICAL/MECHANICAL
CONSULTING ENGINEERS
Firm Registration No: 5638
Tel.: (713) 840-0177
Fax: (713) 840-8677

N

0 8'0" 16'0"
SCALE: 1/8" = 1'0"

PLUMBING UNDER FLOOR PLAN (01)

Community Family Centers
Centros Familiares de la Comunidad

John P. McGovern, M.D. Community Sports & Recreation Building

7318 AVENUE F
HOUSTON, TEXAS 77011

THAT'S ARCHITECTURE

2402 COMMONWEALTH #100, HOUSTON, TX 77006
TELEPHONE 713/222-1406 FAX 713/222-1506

ISSUES & REVISIONS	
08/07/06	BID AND PERMIT

SHEET TITLE

PLUMBING UNDER FLOOR PLAN

PROJECT NO. 06120.00
SCALE AS NOTED

SHEET NUMBER

P02.01