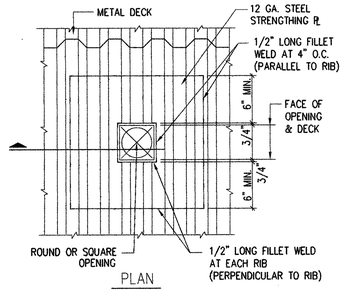

PLAN

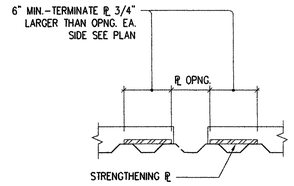

SECTION

5 DECK OPENING (FOR OPENING GREATER THAN 4" & UP TO 9" DIA. OR SQ.)

N.T.S.

NOTE :- FOR OPENINGS EQUAL TO OR SMALLER THAN 4" IN DIA. NO STRENGTHENING REINFORCEMENT IS REQUIRED

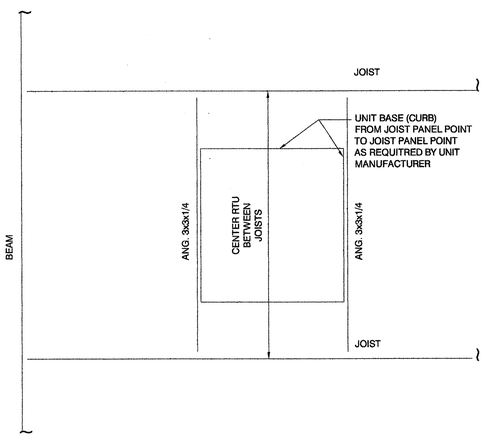

A ROOF TOP UNIT SUPPORT OVER JOIST

SCALE: 3/4"=1'-0"

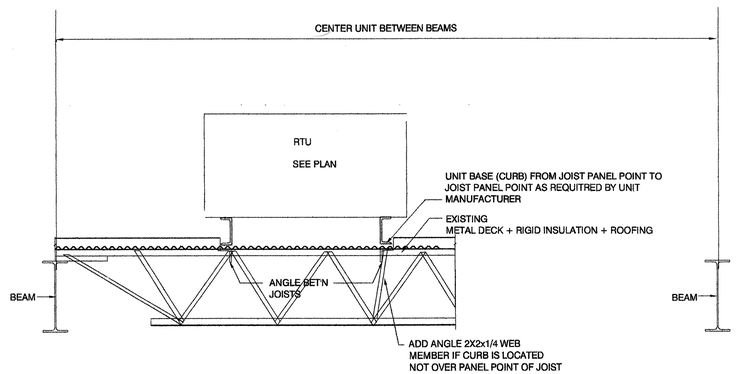

1 ROOF TOP UNIT SUPPORT OVER JOIST- ELEVATION

SCALE: 3/4"=1'-0"

NOTES:
1. CONNECT CURB TO ANGLE AND JOIST AS REQUIRED BY THE MANUFACTURER.
2. CURB MUST BE SUPPORTED AT JOIST PANEL POINT ONLY, IF CURB IS NOT LOCATED AT JOIST PANEL POINT, CREATE A PANEL POINT BY ADDING WEB MEMABE FOR THE JOIST.
3. ALL CONNECTIONS SHALL HAVE 4 INCH LONG 3/16" WELD WITH A 1/4" THICK GUSSET AS REQUIRED.

APPROVED
FOR BUILDING PERMIT ONLY
CITY OF HOUSTON
CODE ENFORCEMENT DIVISION

The owner is responsible for compliance with the Building Code. Such approved plans and specifications shall not be changed, modified or altered without authorizations from the building official, and all work shall be done in accordance with the approved plans.

NO. 368

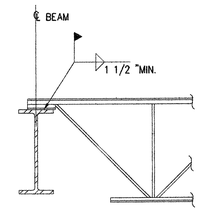

1 TYPICAL JOIST AT BEAM

N.T.S.

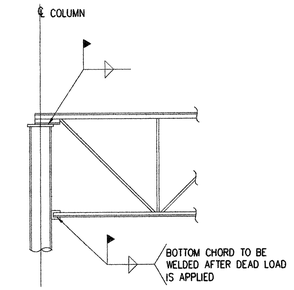

2 TYPICAL JOIST AT COLUMN

N.T.S.

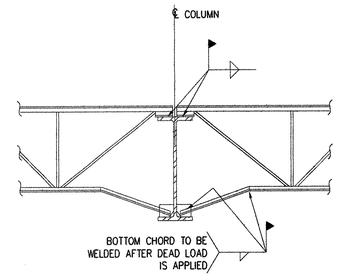

3 JOIST BOTTOM CHORD EXTENSION AT BEAM

N.T.S.

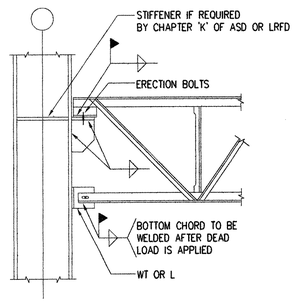

4 JOIST GIRDER BEARING AT COL FLANGE

N.T.S.

Community Family Centers
Centros Familiares de la Comunidad

John P. McGovern, M.D.
Community Sports & Recreation Building
7318 AVENUE F
HOUSTON, TEXAS 77011

THATS ARCHITECTURE
2402 COMMONWEALTH #100, HOUSTON, TX 77006
TELEPHONE 713/222-1406 FAX 713/222-1506

STATE OF TEXAS
R.D.PATEL
85114
LICENSED
ARCHITECT
9/7/06

ISSUES & REVISIONS

1	8/7/06	ISSUED FOR PERMIT

SHEET TITLE

TYPICAL DETAILS STEEL

PROJECT NO. 2001-30
SCALE AS NOTED

SHEET NUMBER

S 0.2